Coliseum

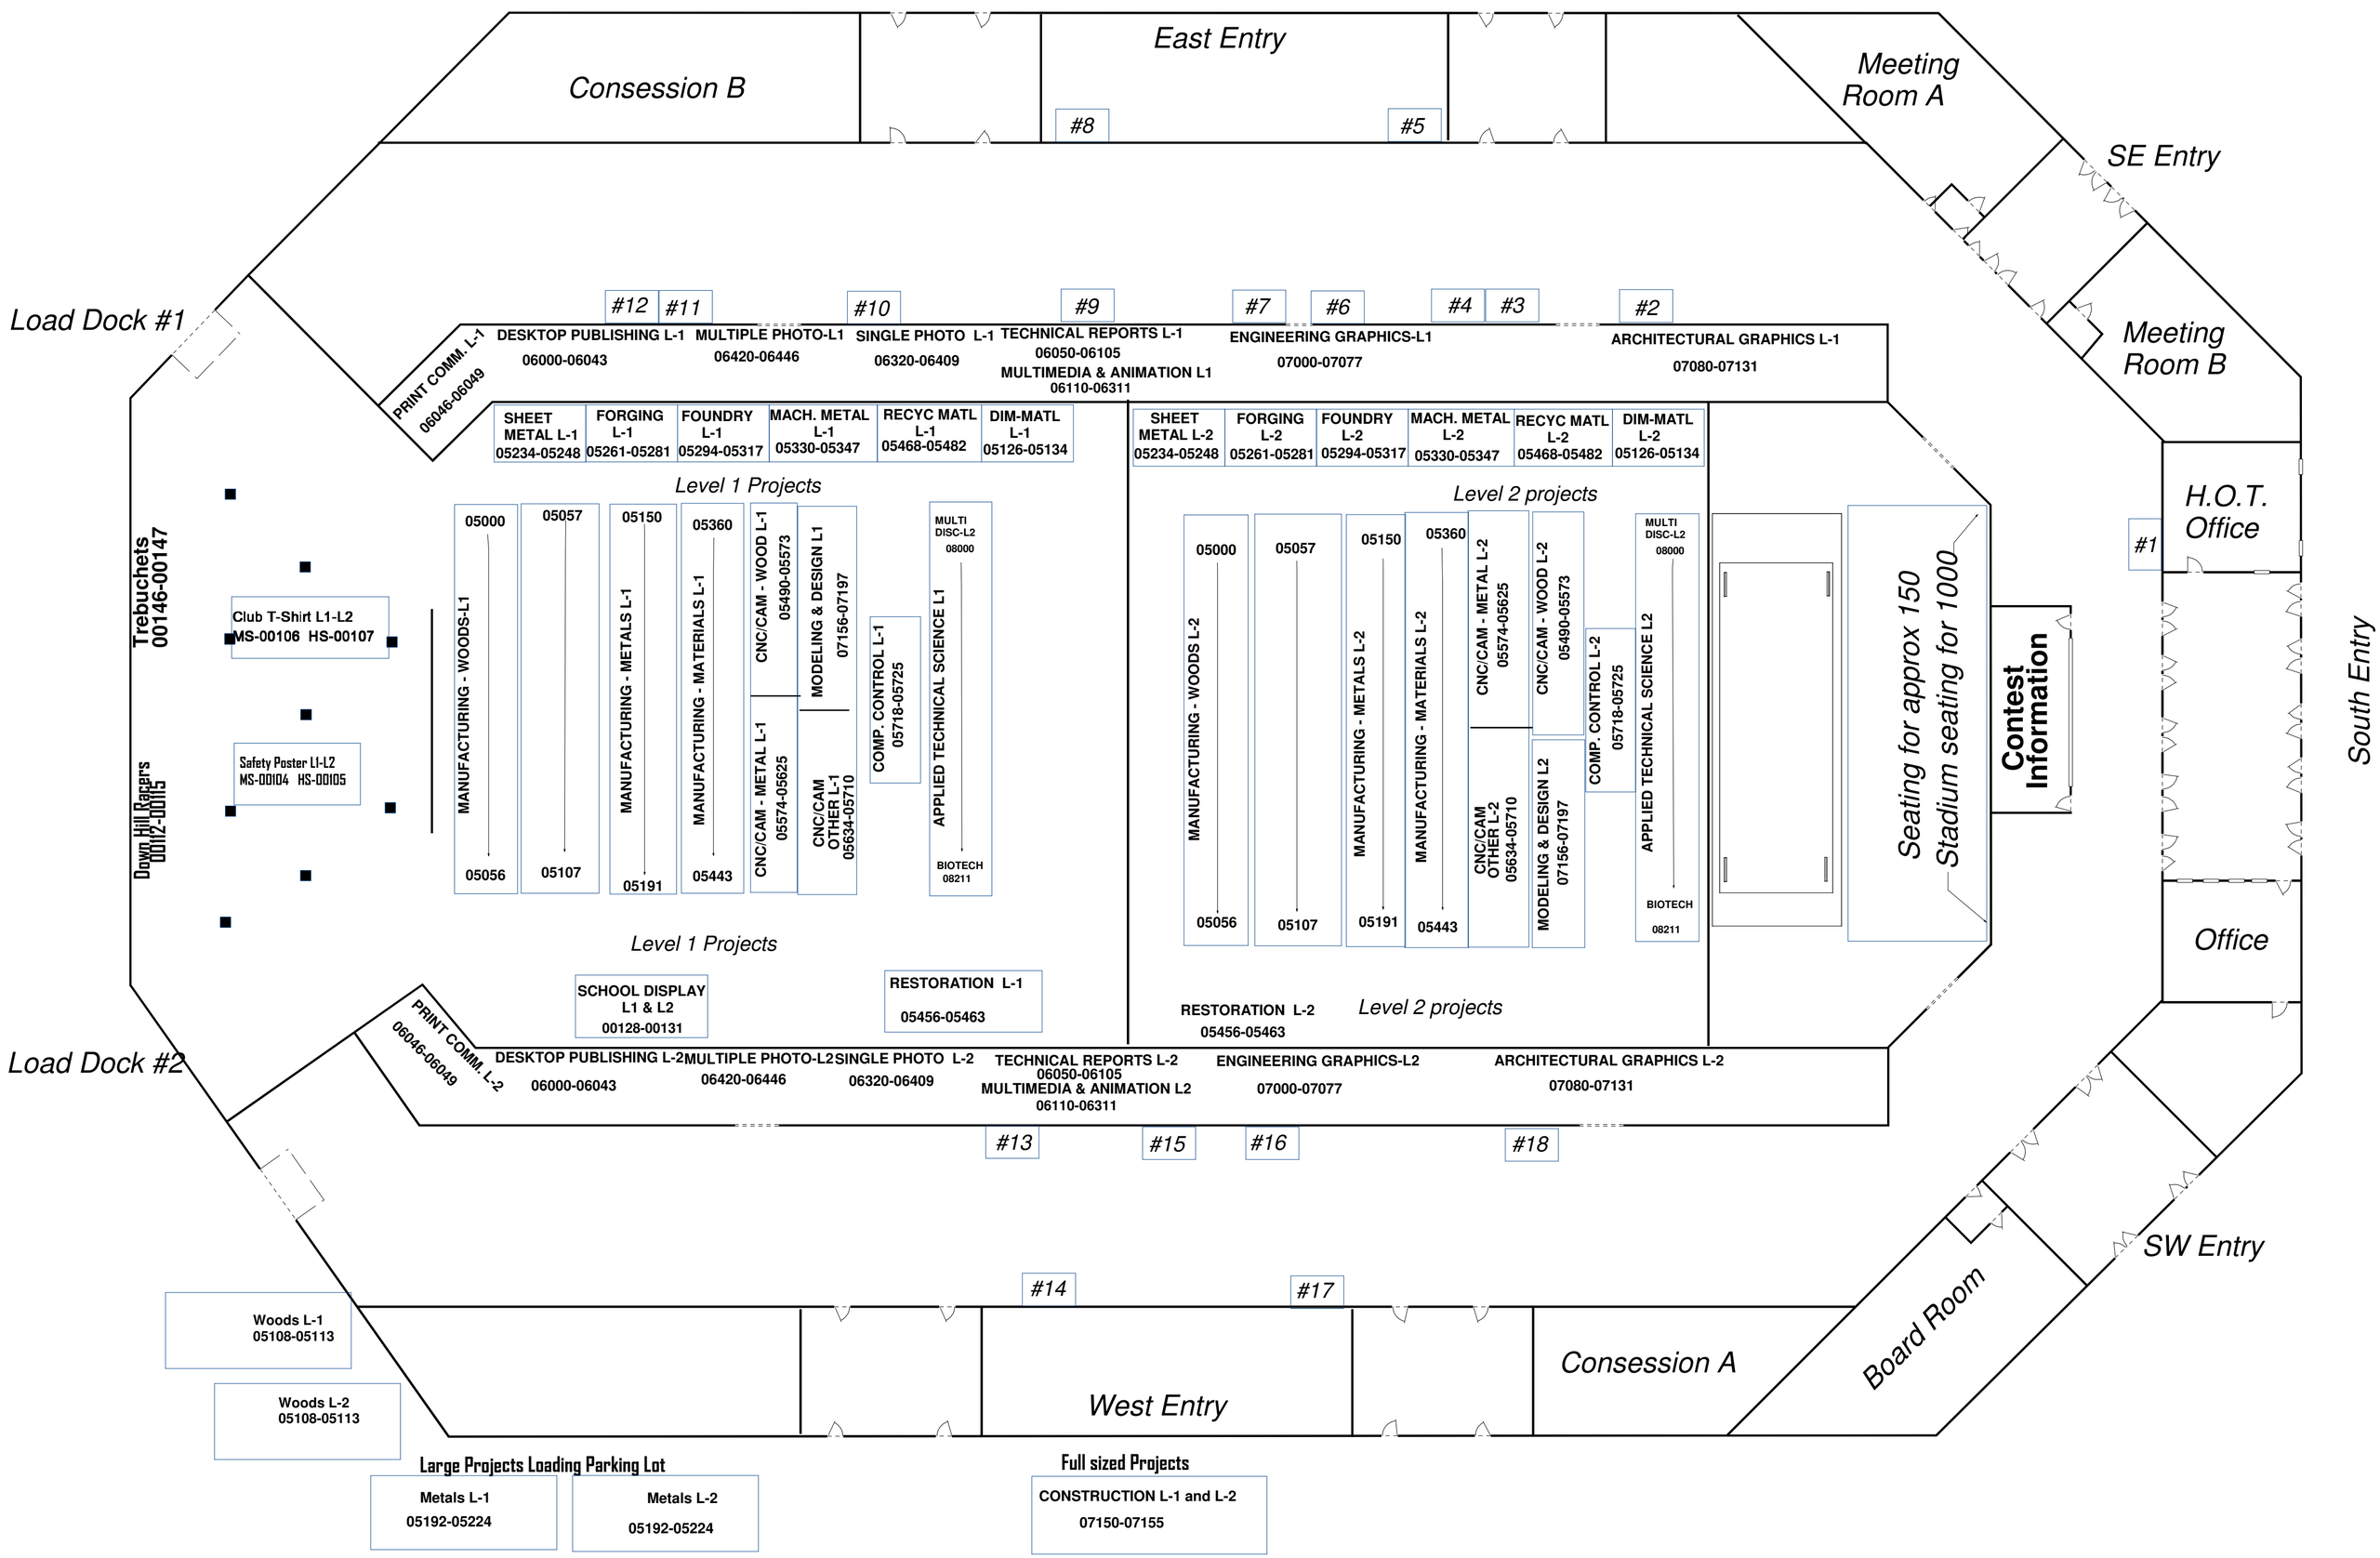
Consession B
East Entry
#8
#5
Meeting Room A
SE Entry
Meeting Room B
Load Dock #1
#12
#11
#10
#9
#7
#6
#4
#3
#2
PRINT COMM. L-1 06046-06049
DESKTOP PUBLISHING L-1 06000-06043
MULTIPLE PHOTO-L1 06420-06446
SINGLE PHOTO L-1 06320-06409
TECHNICAL REPORTS L-1 06050-06105
MULTIMEDIA & ANIMATION L1 06110-06311
ENGINEERING GRAPHICS-L1 07000-07077
ARCHITECTURAL GRAPHICS L-1 07080-07131
SHEET METAL L-1 05234-05248
FORGING L-1 05261-05281
FOUNDRY L-1 05294-05317
MACH. METAL L-1 05330-05347
RECYC MATL L-1 05468-05482
DIM-MATL L-1 05126-05134
Level 1 Projects
SHEET METAL L-2 05234-05248
FORGING L-2 05261-05281
FOUNDRY L-2 05294-05317
MACH. METAL L-2 05330-05347
RECYC MATL L-2 05468-05482
DIM-MATL L-2 05126-05134
Level 2 projects
Trebuchets 00146-00147
Club T-Shirt L1-L2 MS-00106 HS-00107
Safety Poster LI-L2 MS-00104 HS-00105
Down Hill Racers 00112-00113
05000
05057
05150
05360
MANUFACTURING - WOODS-L1
MANUFACTURING - METALS L-1
MANUFACTURING - MATERIALS L-1
CNC/CAM - WOOD L-1 05490-05573
CNC/CAM - METAL L-1 05574-05625
MODELING & DESIGN L1 07156-07197
CNC/CAM OTHER L-1 05634-05710
COMP. CONTROL L-1 05718-05725
MULTI DISC-L2 08000
APPLIED TECHNICAL SCIENCE L1
BIOTECH 08211
05056
05107
05191
05443
Level 1 Projects
MANUFACTURING - WOODS L-2
MANUFACTURING - METALS L-2
MANUFACTURING - MATERIALS L-2
CNC/CAM - METAL L-2 05574-05625
CNC/CAM - WOOD L-2 05490-05573
CNC/CAM OTHER L-2 05634-05710
MODELING & DESIGN L2 07156-07197
COMP. CONTROL L-2 05718-05725
APPLIED TECHNICAL SCIENCE L2
Seating for approx 150
Stadium seating for 1000
Contest Information
#1
H.O.T. Office
South Entry
Office
SCHOOL DISPLAY L1 & L2 00128-00131
RESTORATION L-1 05456-05463
RESTORATION L-2 05456-05463
Load Dock #2
PRINT COMM. L-2 06046-06049
DESKTOP PUBLISHING L-2 06000-06043
MULTIPLE PHOTO-L2 06420-06446
SINGLE PHOTO L-2 06320-06409
TECHNICAL REPORTS L-2 06050-06105
MULTIMEDIA & ANIMATION L2 06110-06311
ENGINEERING GRAPHICS-L2 07000-07077
ARCHITECTURAL GRAPHICS L-2 07080-07131
#13
#15
#16
#18
SW Entry
#14
#17
Woods L-1 05108-05113
Woods L-2 05108-05113
West Entry
Consession A
Board Room
Large Projects Loading Parking Lot
Metals L-1 05192-05224
Metals L-2 05192-05224
Full sized Projects
CONSTRUCTION L-1 and L-2 07150-07155